TRAFFIC ANALYSIS AND RECOMMENDATIONS
VILLAGE OF LAKEVILLE, SALISBURY, CONNECTICUT
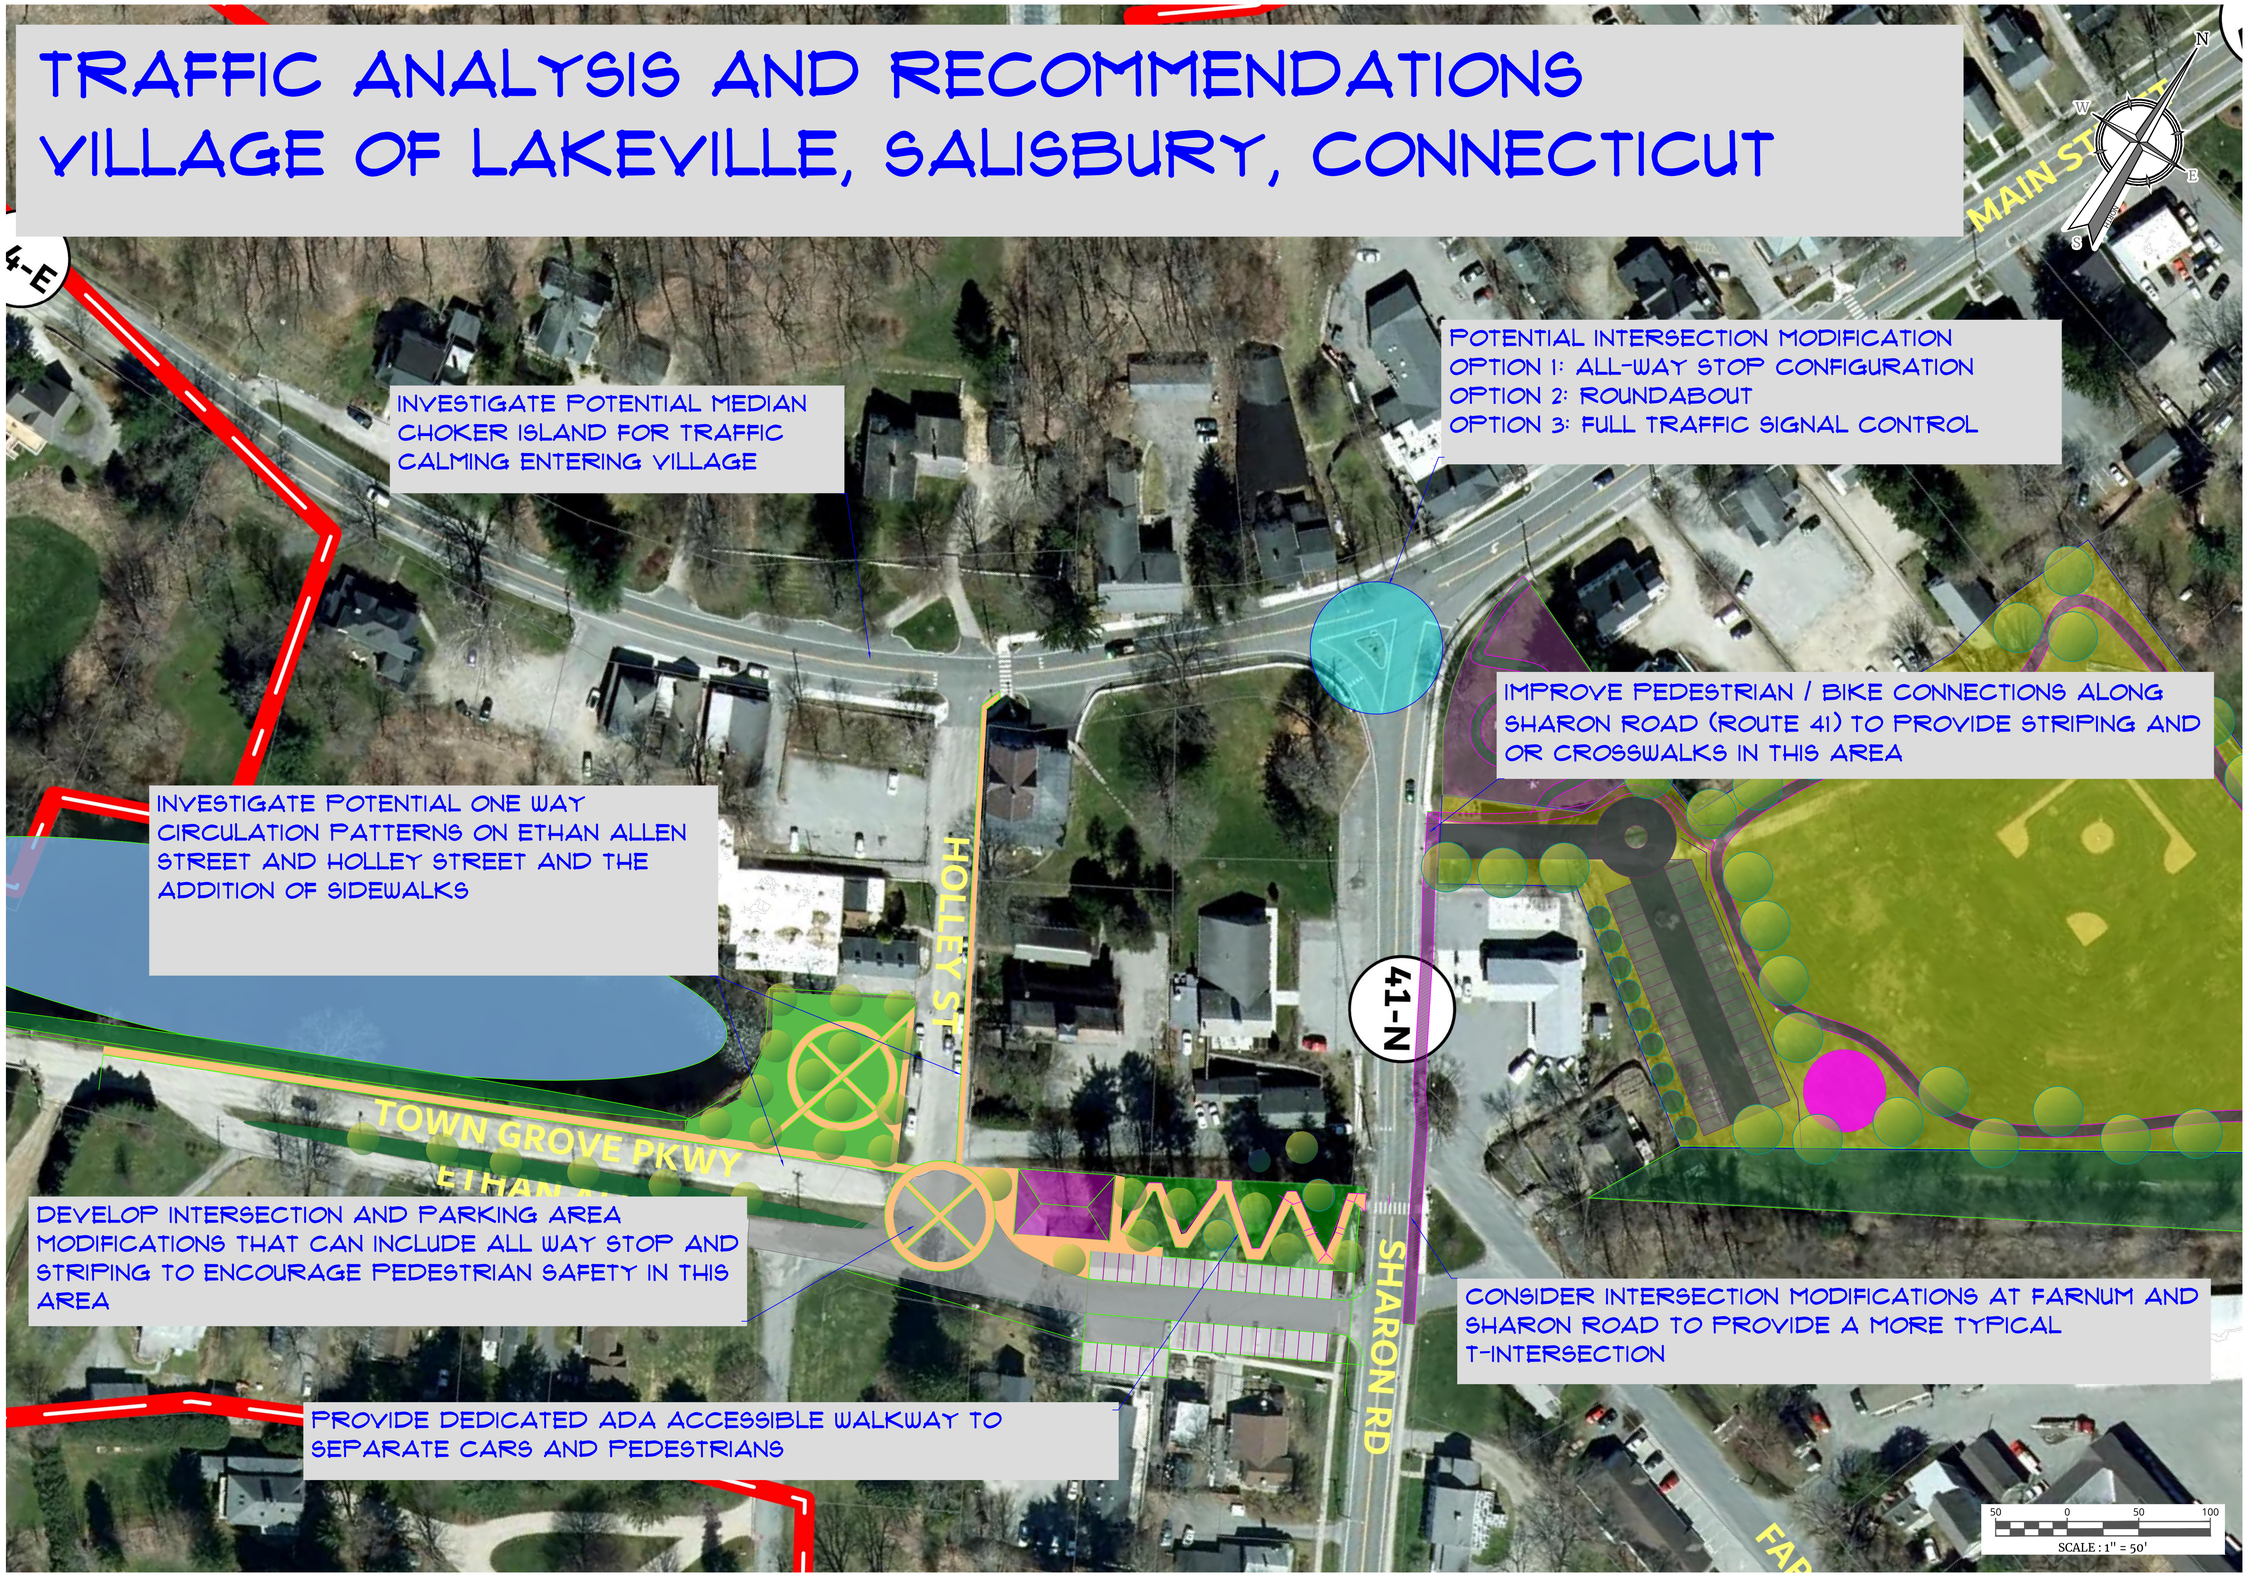
Colliers Engineering & Design